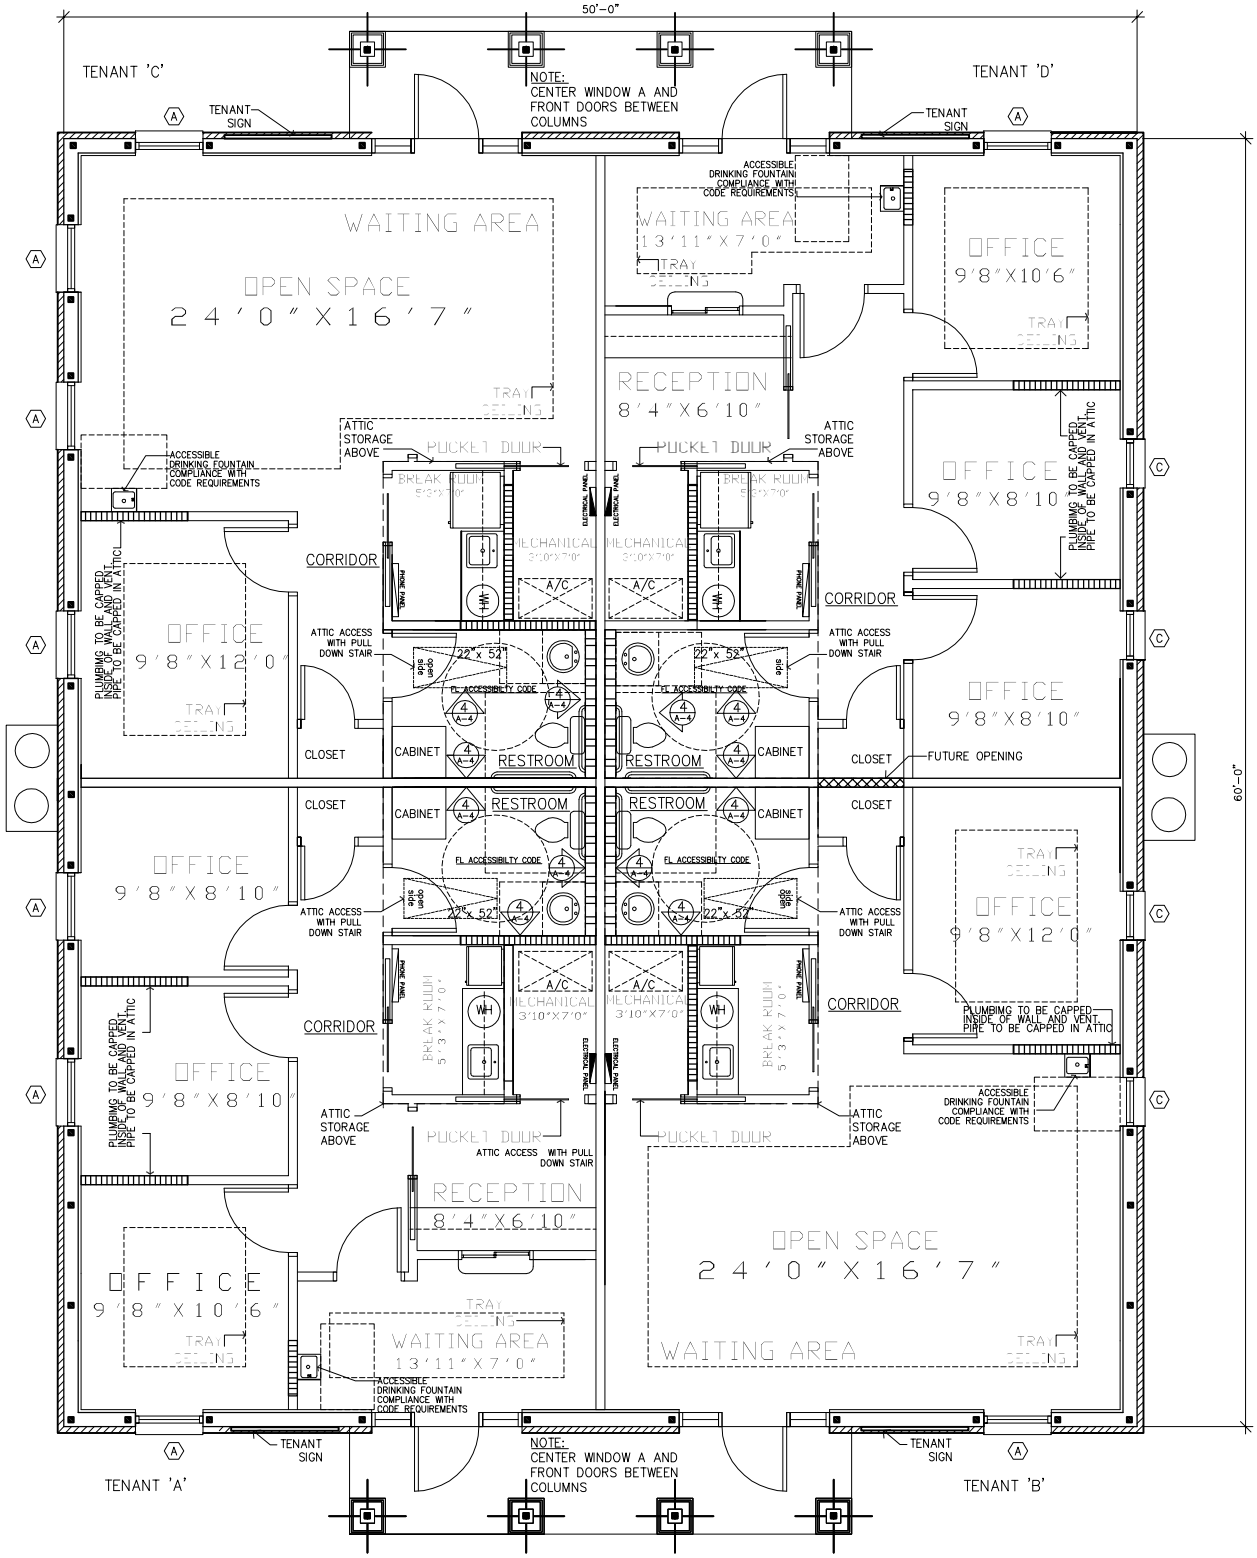

PLUMBING WALL

FUTURE OPENING

Renaissance Professional Park

BUILDING # 18 / 3000 sq ft